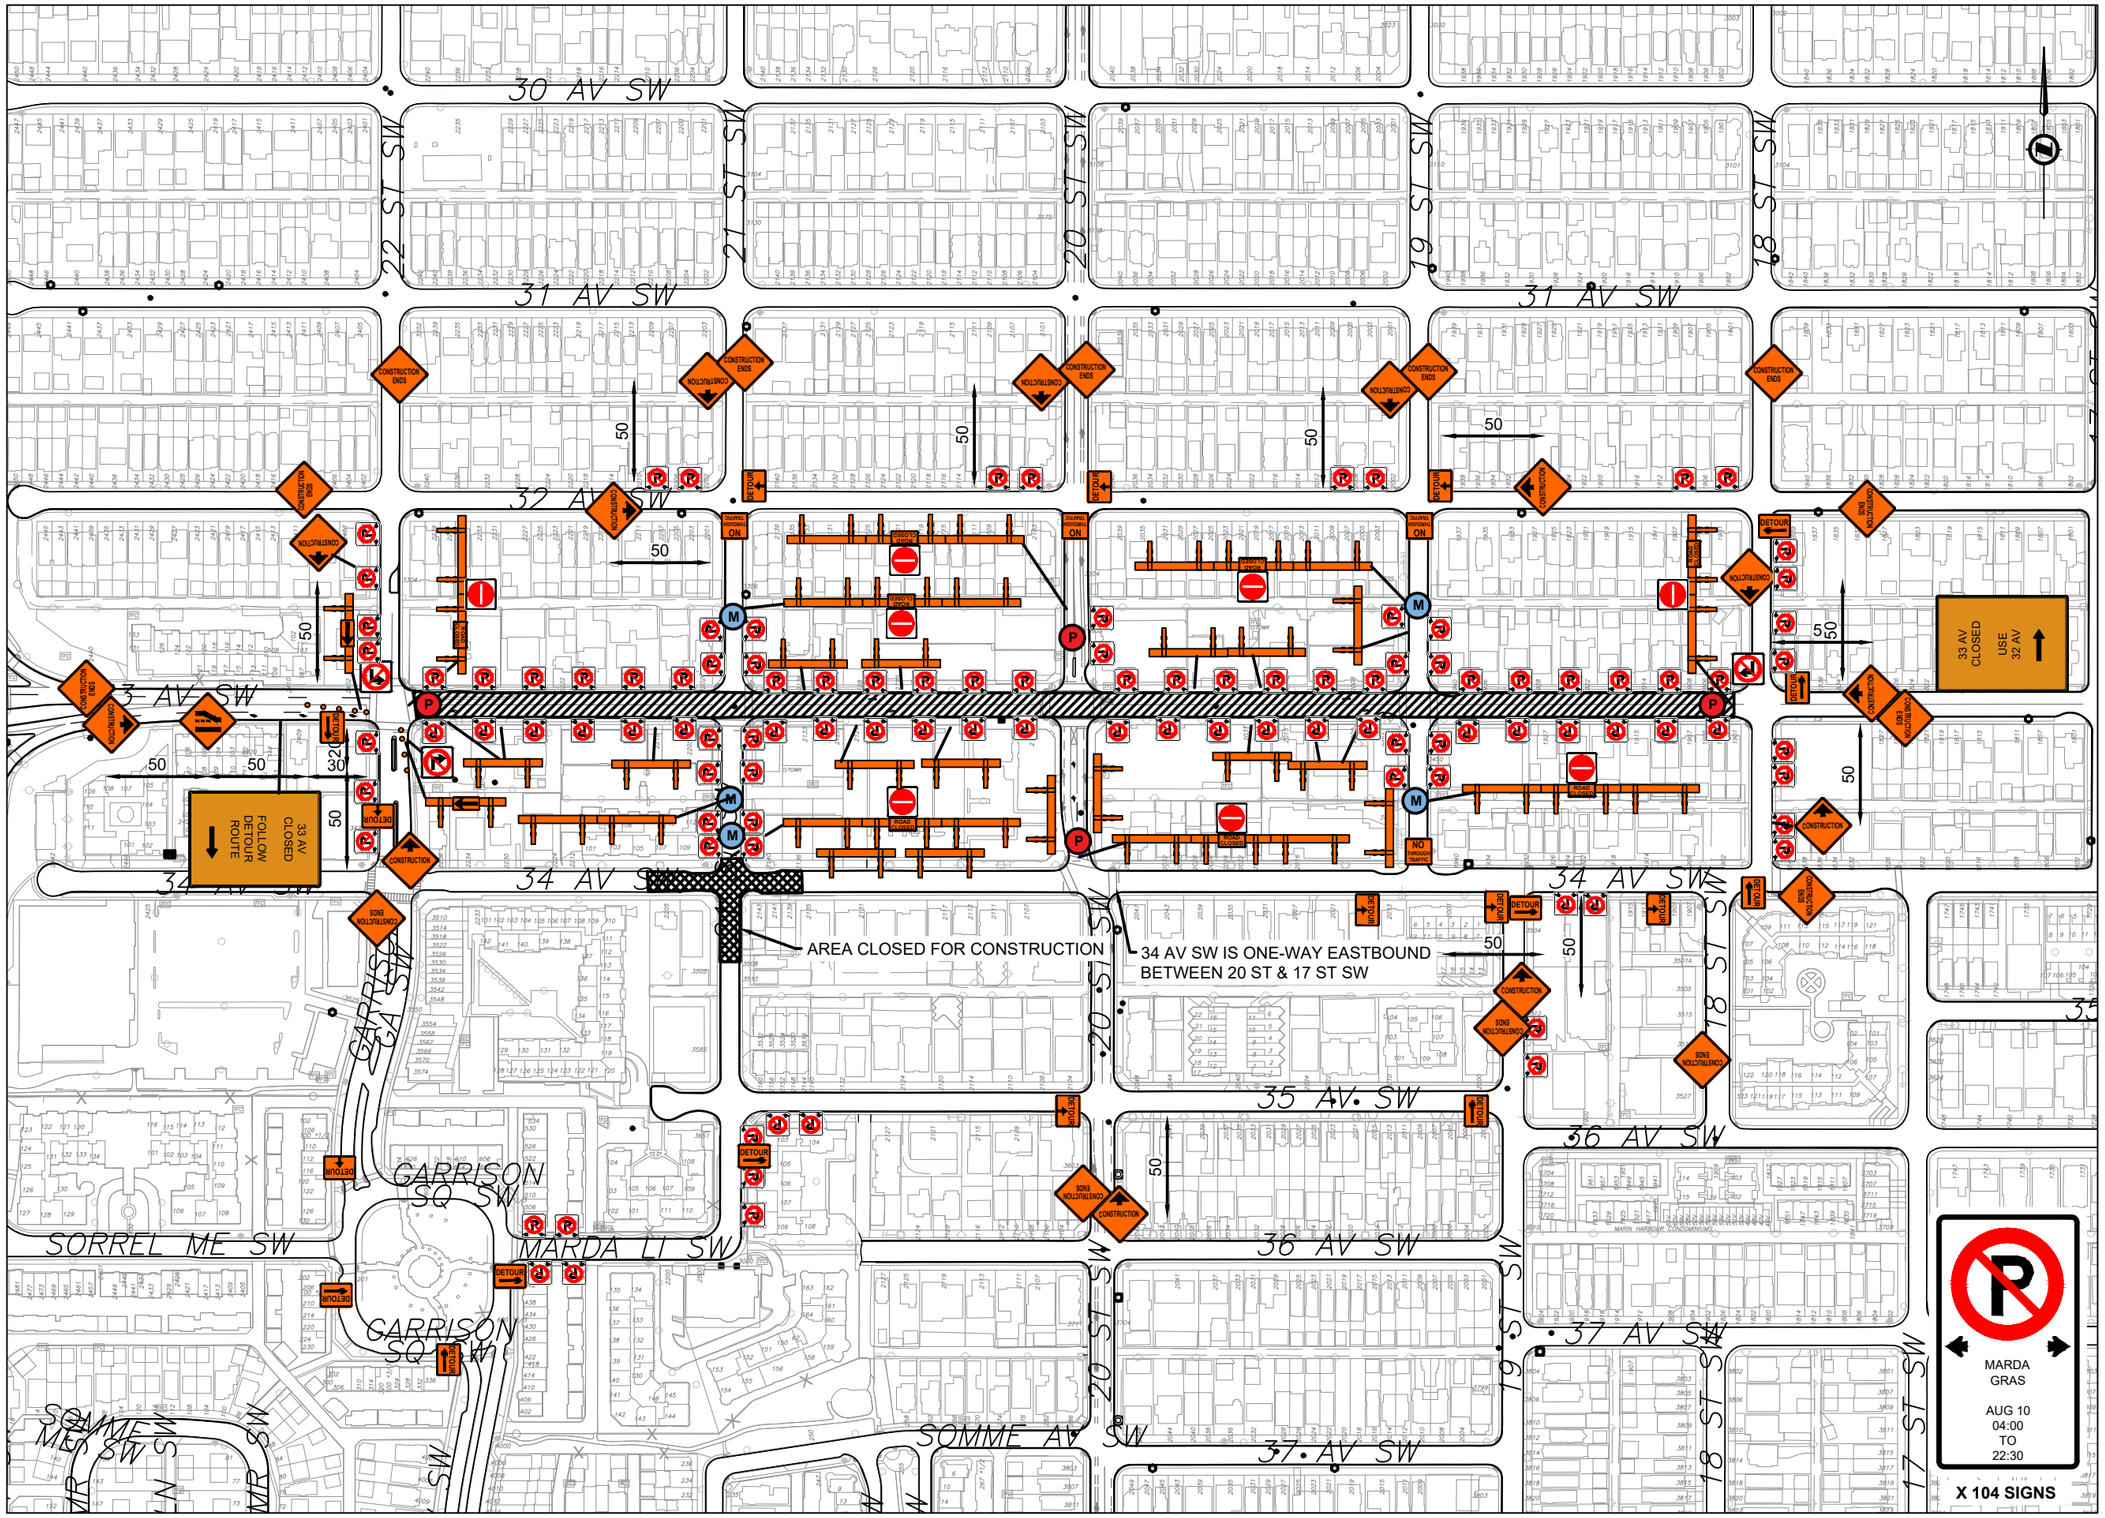

WO# 935903

PERMIT INFORMATION

PD-25-634290
SU-25-634291
NP-25-634292
NP-25-634293

SETUP INFORMATION

STOCKPILE: 1200 WEDNESDAY, AUG 6, 2025
SETUP: 0400 SUNDAY, AUG 10, 2025
PICKUP: 2130 SUNDAY, AUG 10, 2025

NOTES

1. DELINEATOR SPACING AT 8M

P - POLICE

M - MARSHAL

SEAL

PREPARED BY:

TODD VAN BERKEL (403) 869-8572

Calgary

0 50 100 m
1:2500

PROJECT

MARDA GRAS STREET FESTIVAL

LOCATION

33 AV & 18 ST SW

SHEET

1 OF 1

SHEET SIZE ANSI B 20 mm 0

FILE: S:\ROW_SERVICES\DETOURS\DETOUR PLANS\SPECIAL EVENTS\2025 EVENTS\AUGUST\MARDA GRAS STREET FESTIVAL\MARDA GRAS PLAN.DWG | DATE: August 6, 2025 11:06:53 AM